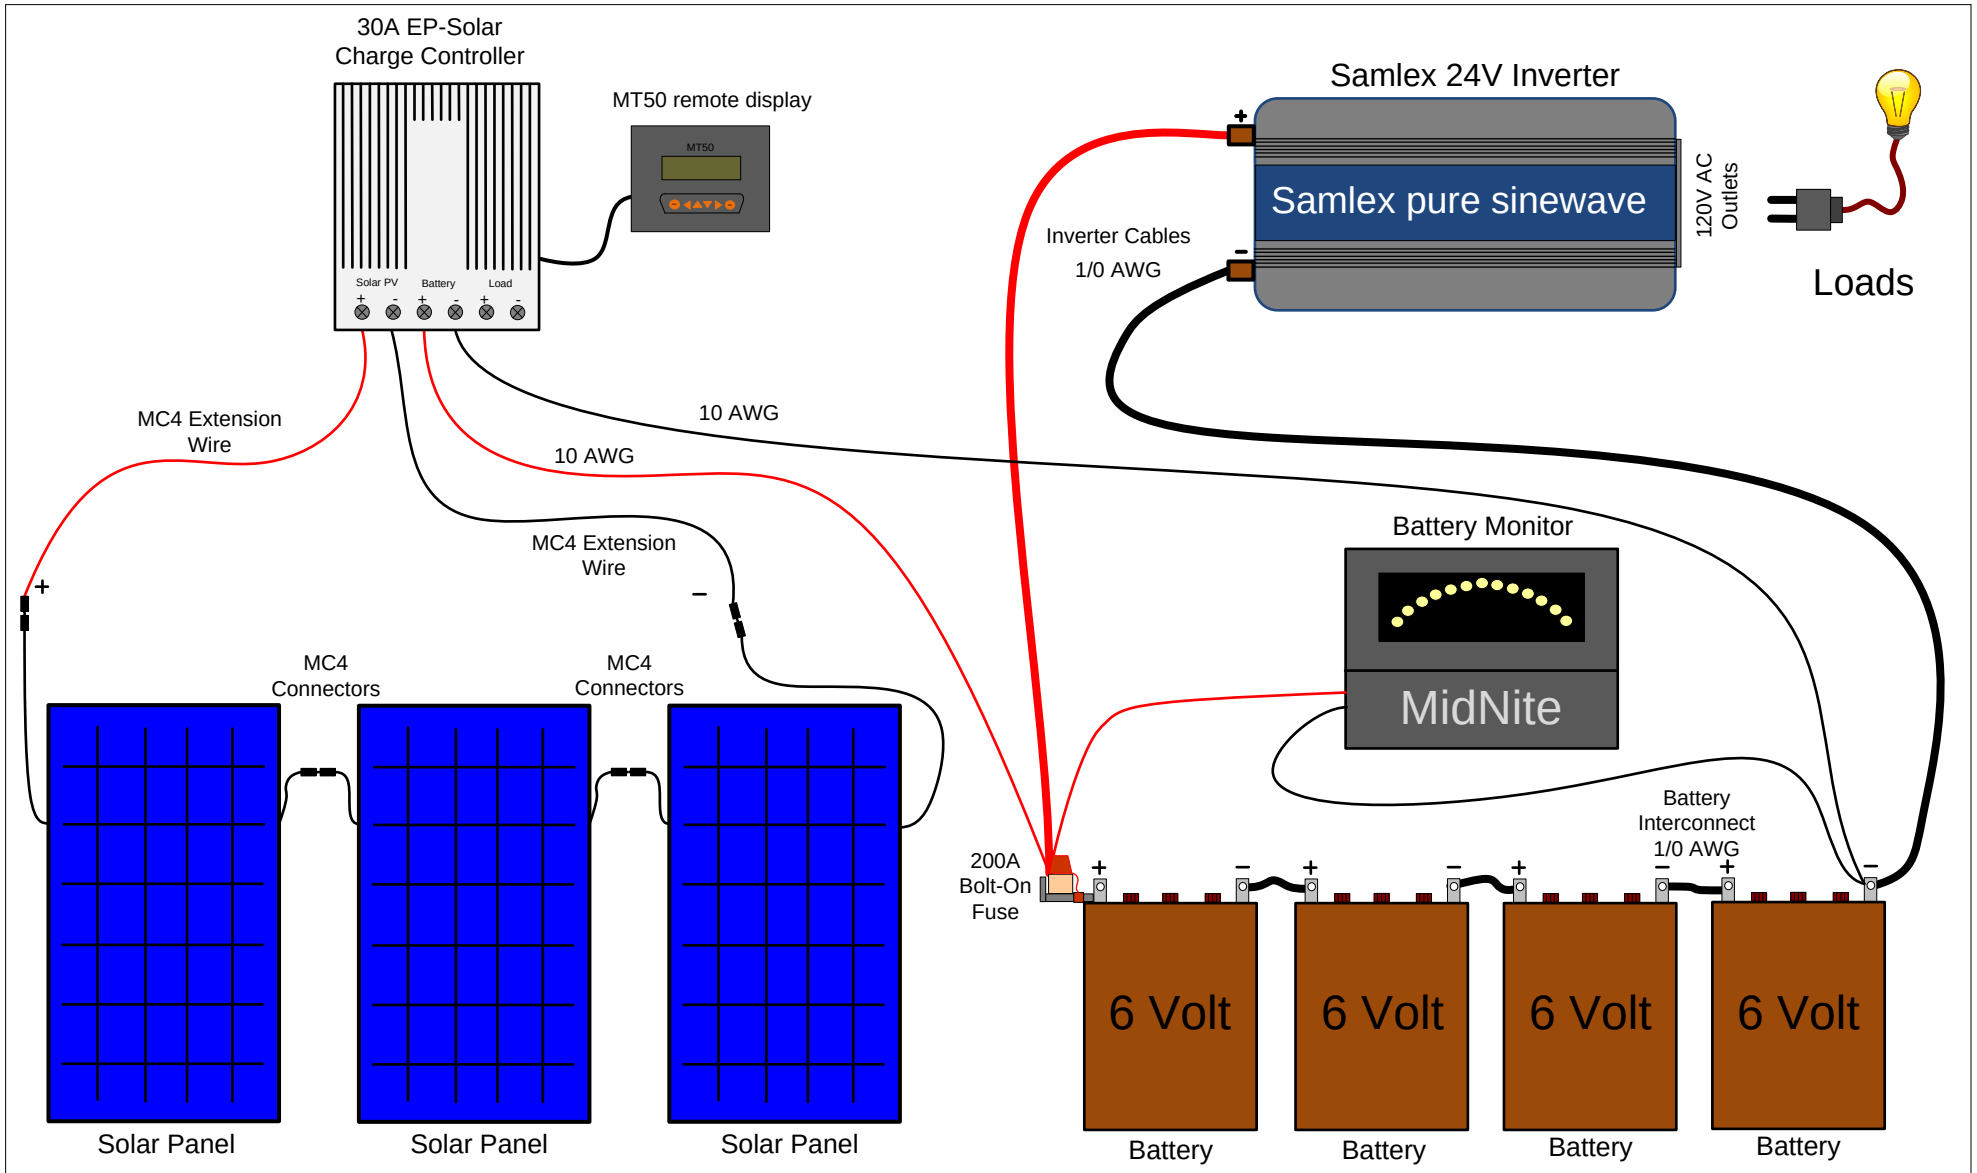

Solacity Cottage Kit

3-Panel Wiring Diagram

Title	Revisions			Solacity Inc.
Solacity Cottage Kit	No.	Date	Description	825 Van Buren Street Kemptville, K0G 1J0, Canada +1 (613) 686-4618
Date Original: 10-Sep-19	Date Rev.			Author: Rob Beckers